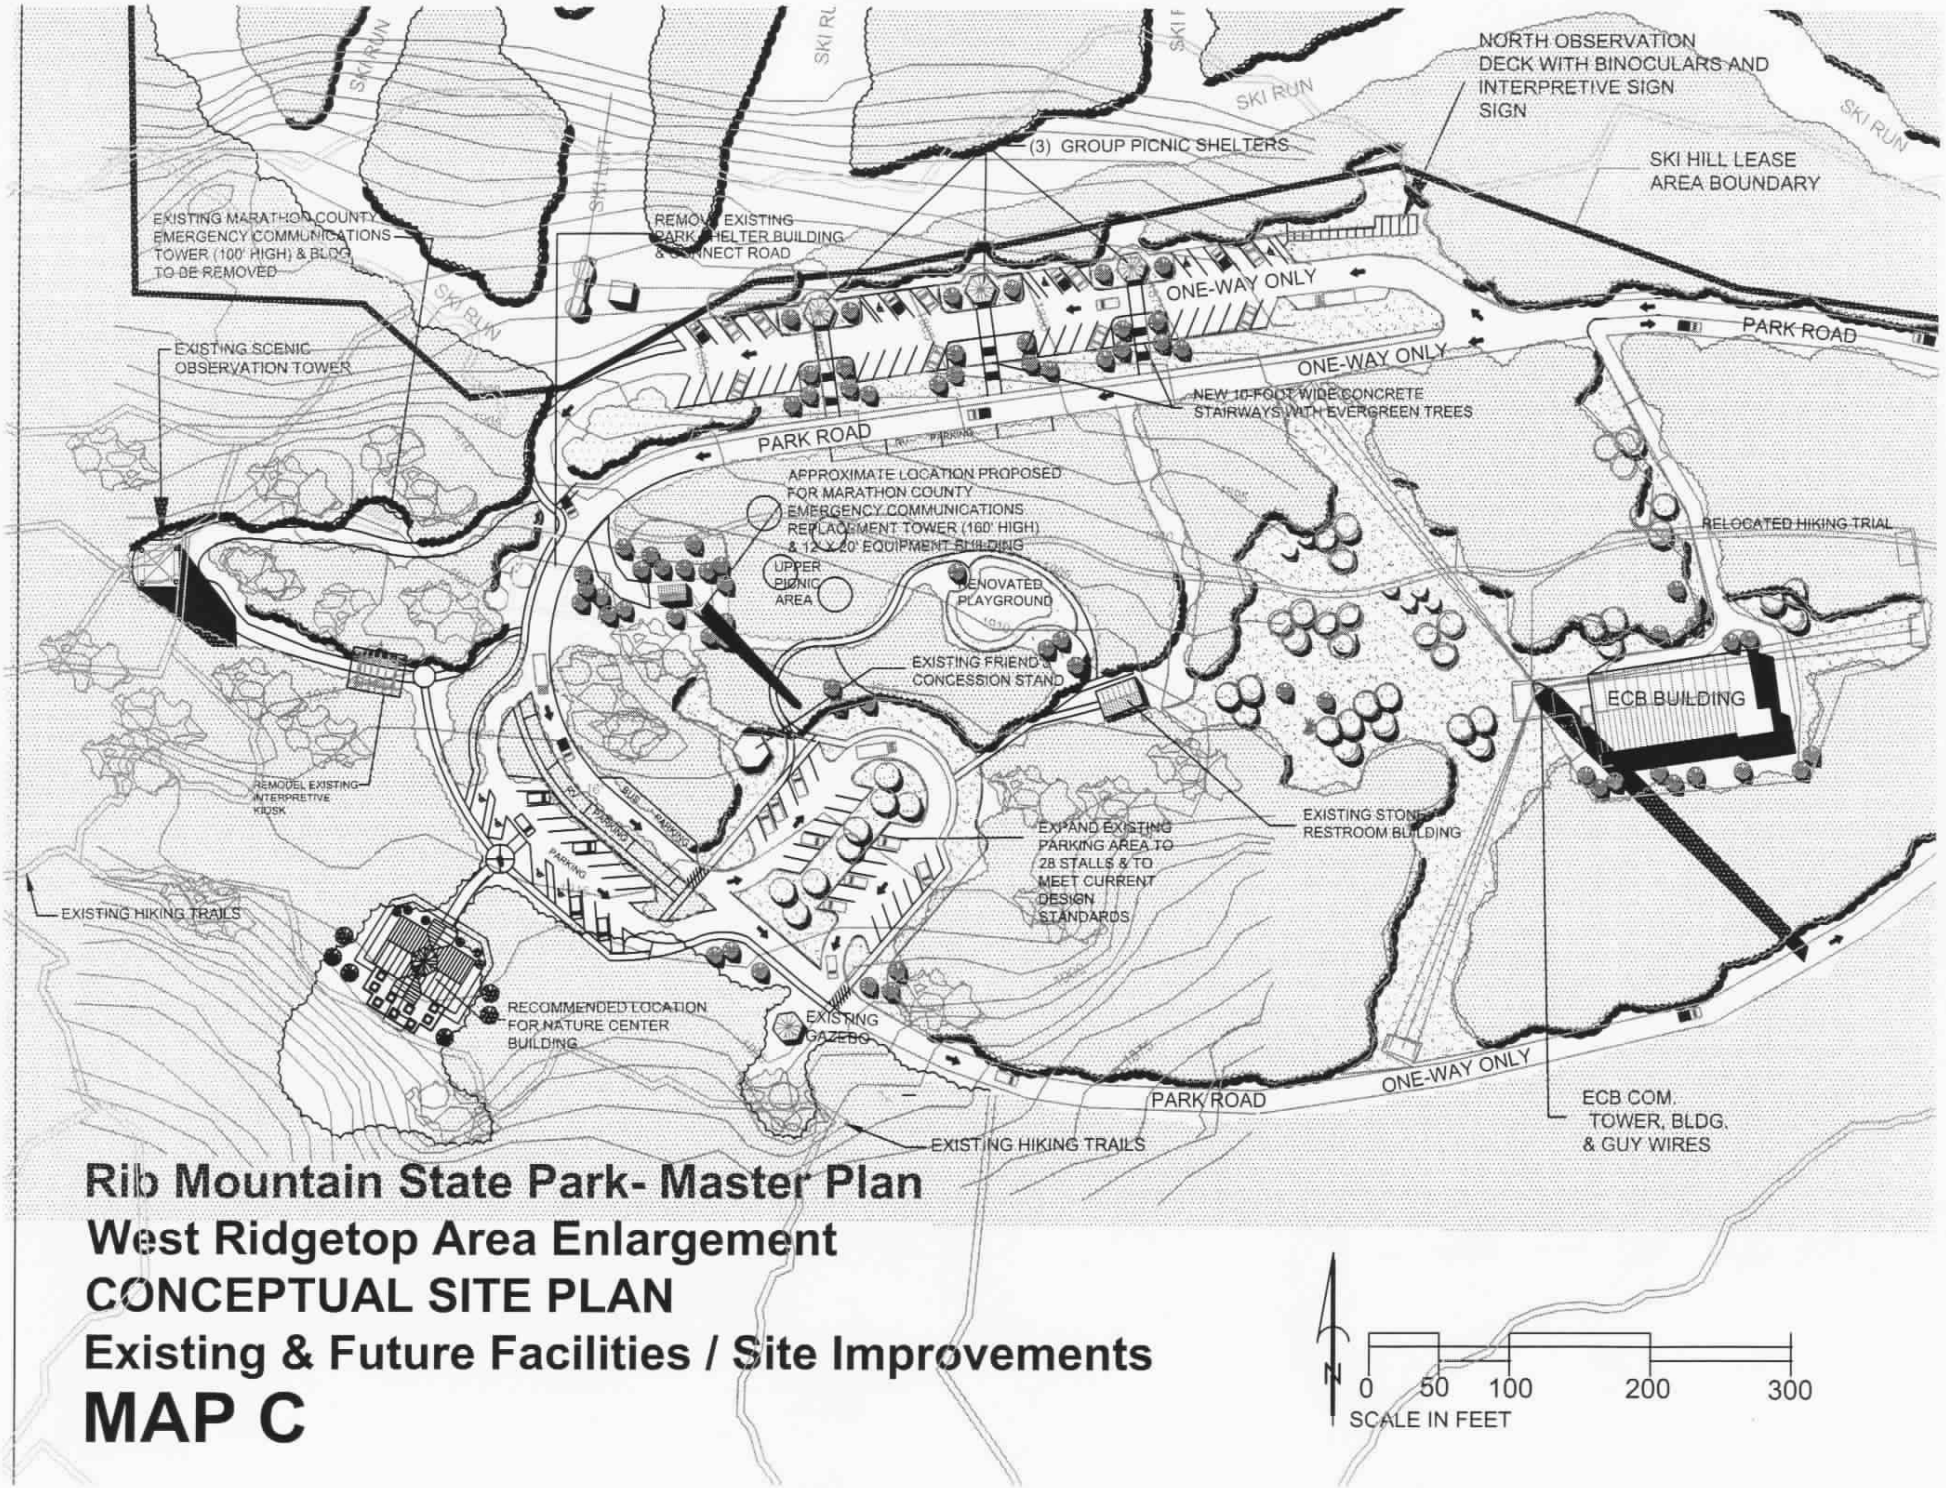

Rib Mountain State Park- Master Plan

West Ridgetop Area Enlargement

CONCEPTUAL SITE PLAN

Existing & Future Facilities / Site Improvements

MAP C